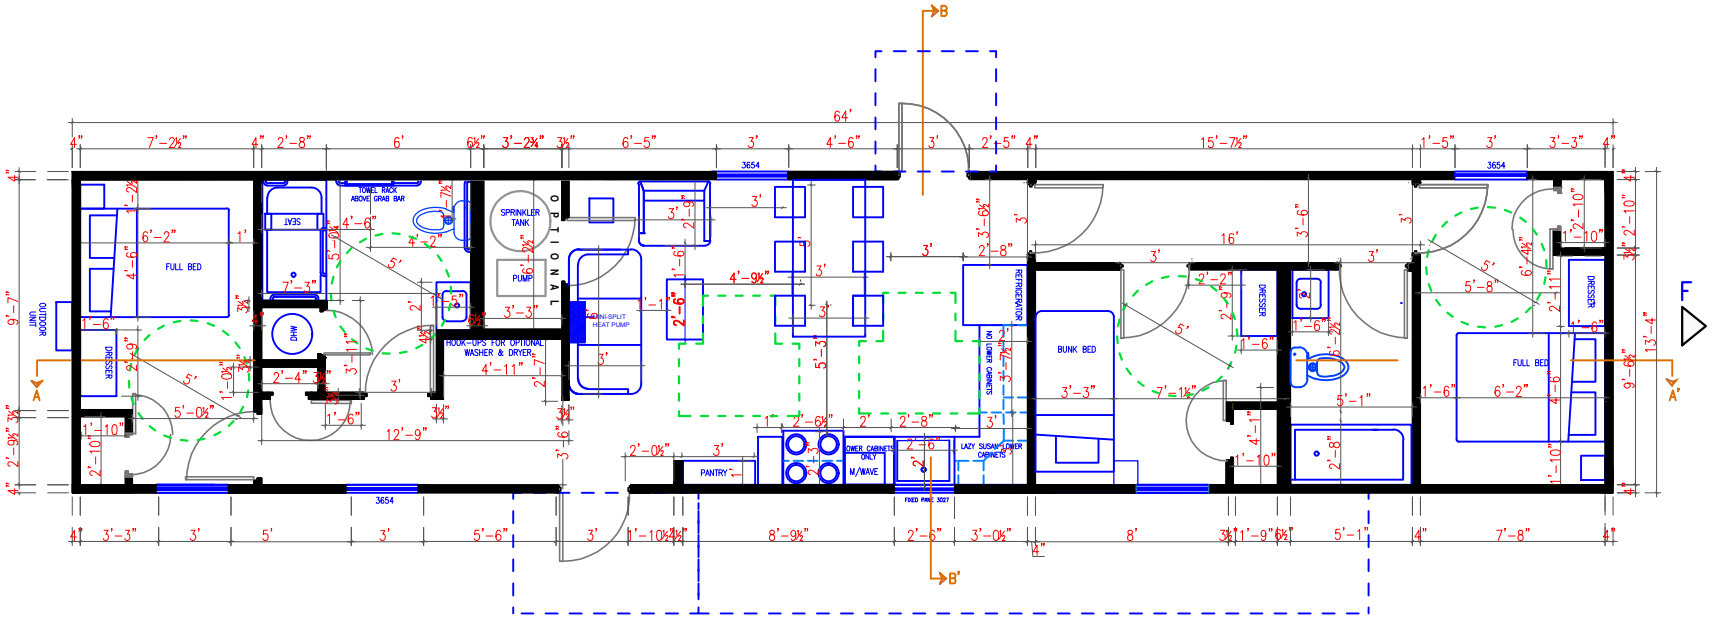

NOTE : Porch, ramp and stairs built on site by others
All dimensions are to finished wall surfaces
Dimensional boundaries as per accessibility requirements

3 BEDROOM UNIT PLAN
WFA = 9%

REVISIONS REVISED 11/10/2016 Openings revised as per exterior wall framing	Manufactured Housing Units Federal Emergency Management Agency	DRAWING TITLE: FLOOR PLAN UNIT TYPE: 3 BEDROOM UNIT	DRAWN BY:	RS	DATE:	11/02/2016 SCALE: 1/8"=1'-0"	DRAWING NO. 1 OF

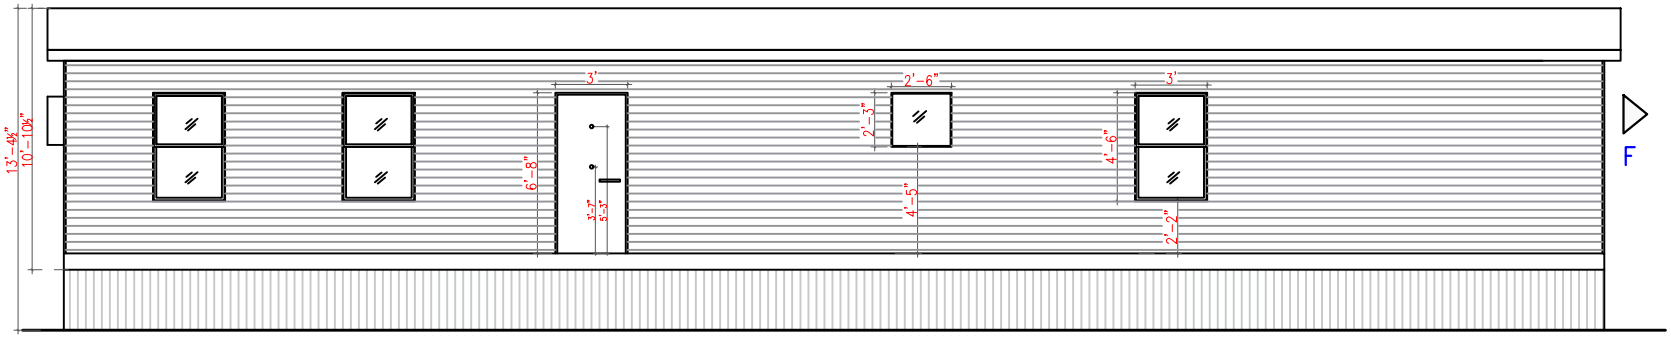

LEFT ELEVATION

Scale: 3/16" = 1'-0"

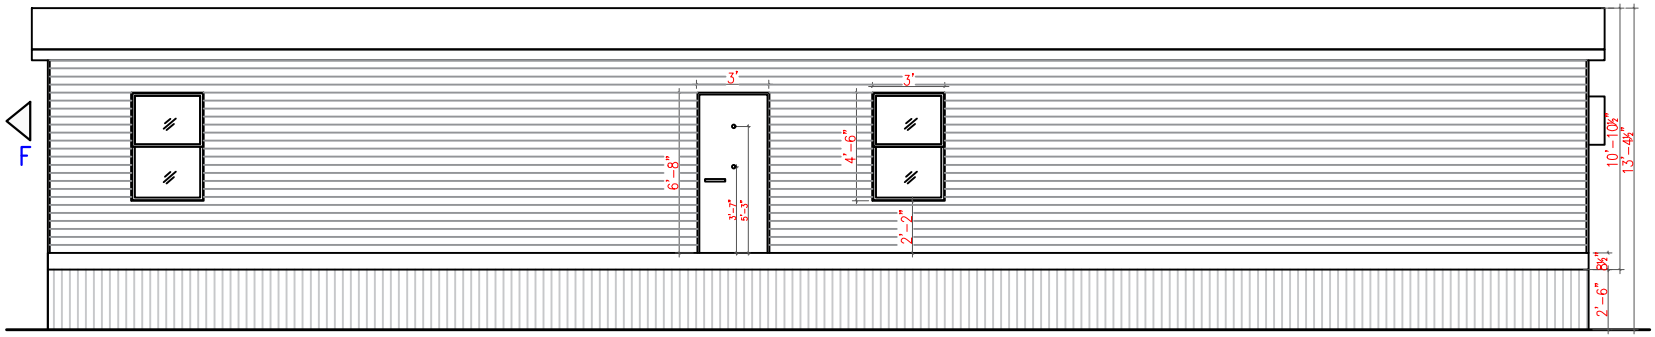

RIGHT ELEVATION

Scale: 3/16" = 1'-0"

REVISIONS								
REVISED 11/10/2016	Manufactured Housing Units	DRAWING TITLE: ELEVATIONS	DRAWN BY:	RS	DATE:	10/14/2016	DRAWING NO.
Openings revised as per exterior wall framing	Federal Emergency Management Agency	UNIT TYPE: 3 BEDROOM UNIT	APPROVED BY:		SCALE:	3/16'=1'-0"	2 OF

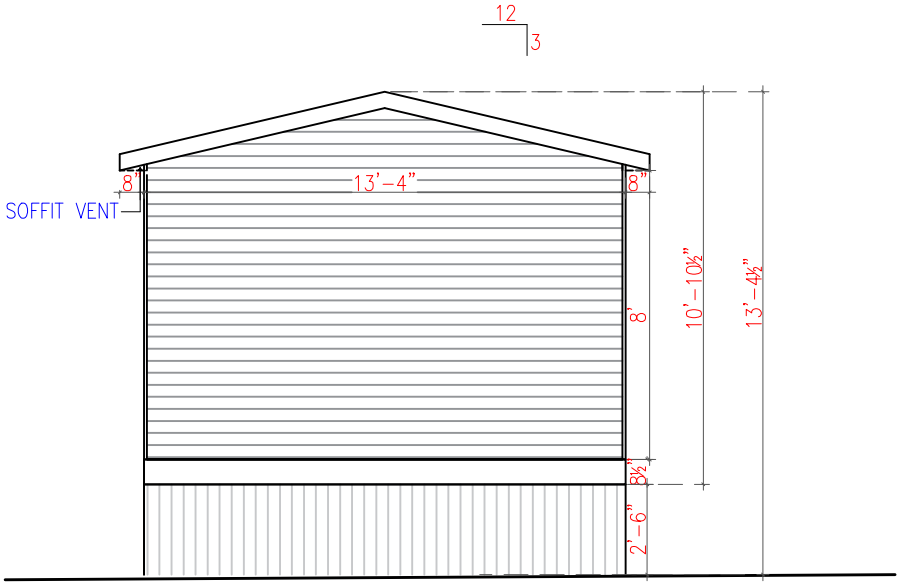

FRONT ELEVATION

Scale: 3/16" = 1'-0"

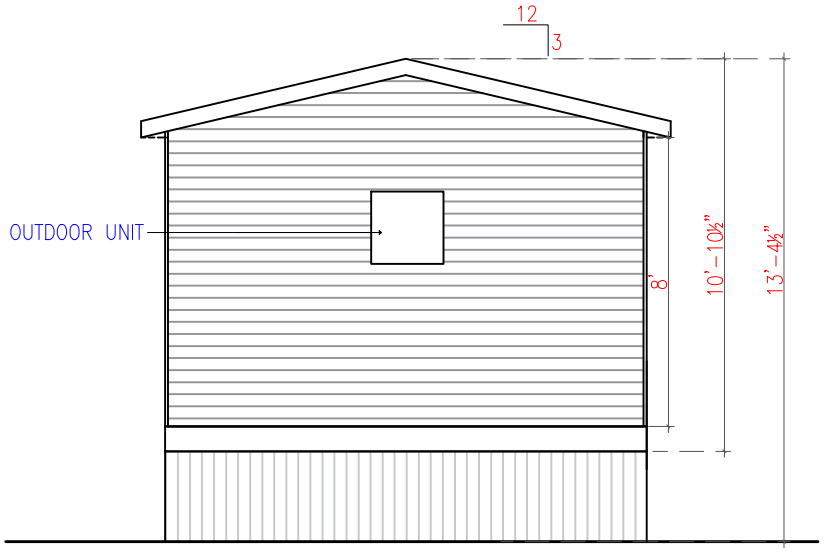

REAR ELEVATION

Scale: 3/16" = 1'-0"

REVISIONS								
REVISED 11/10/2016	Manufactured Housing Units	DRAWING TITLE: ELEVATIONS	DRAWN BY:	RS	DATE:	10/14/2016	DRAWING NO.
Openings revised as per exterior wall framing	Federal Emergency Management Agency	UNIT TYPE: 3 BEDROOM UNIT	APPROVED BY:		SCALE:	3/16"=1'-0"	3 OF ◯

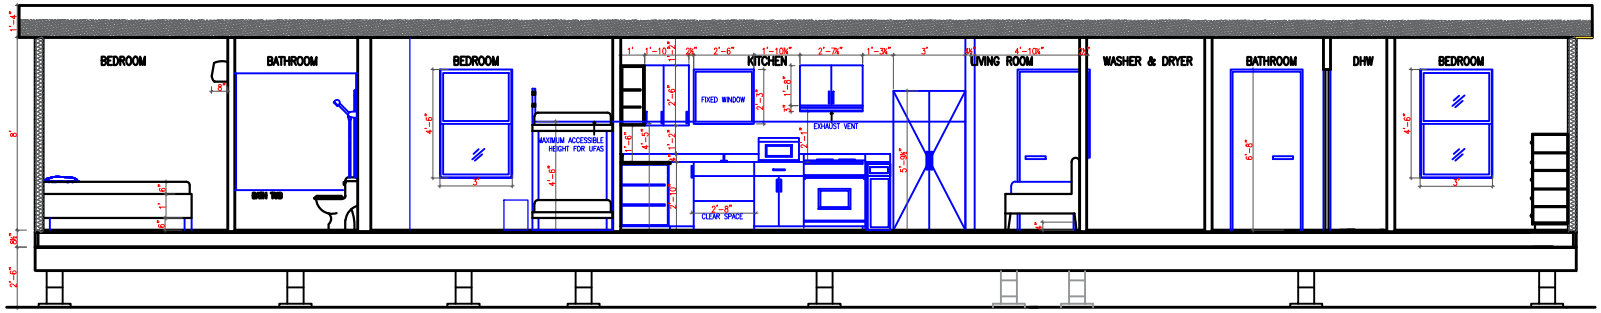

SECTION AA'

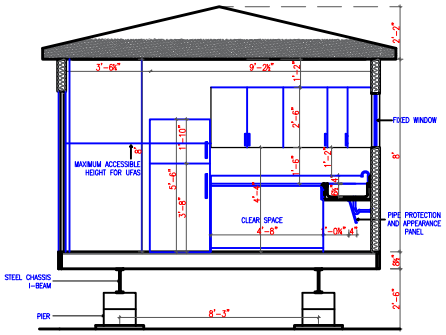

SECTION BB'

NOTE : Locations and dimensions of piers to be determined.

REVISIONS							
11/10/2016	Manufactured Housing Units	DRAWING TITLE: SECTIONS	DRAWN BY:	RS	DATE:	10/14/2016	DRAWING NO.
	Federal Emergency Management Agency	UNIT TYPE: 3 BEDROOM UNIT	APPROVED BY:		SCALE:	3/16'=1'-0"	4 OF

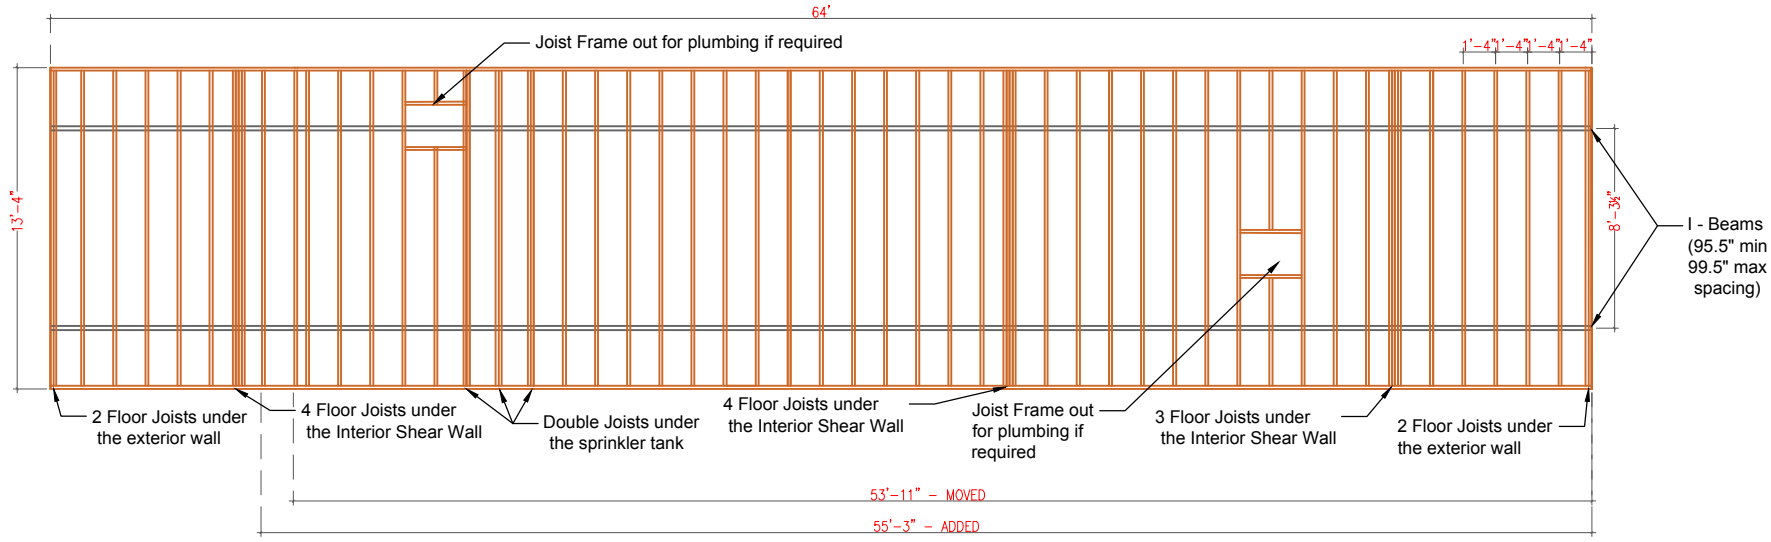

3 BEDROOM UNIT – FLOOR FRAMING

Scale: 1/8"" = 1'-0"

REVISIONS REVISED 11/10/2016	Manufactured Housing Units	DRAWING TITLE: FLOOR FRAMING PLAN	DRAWN BY:	RS	DATE:	11/02/2016	DRAWING NO.
	Federal Emergency Management Agency	UNIT TYPE: 3 BEDROOM UNIT	APPROVED BY:		SCALE:	1/8'=1'-0"	5 OF

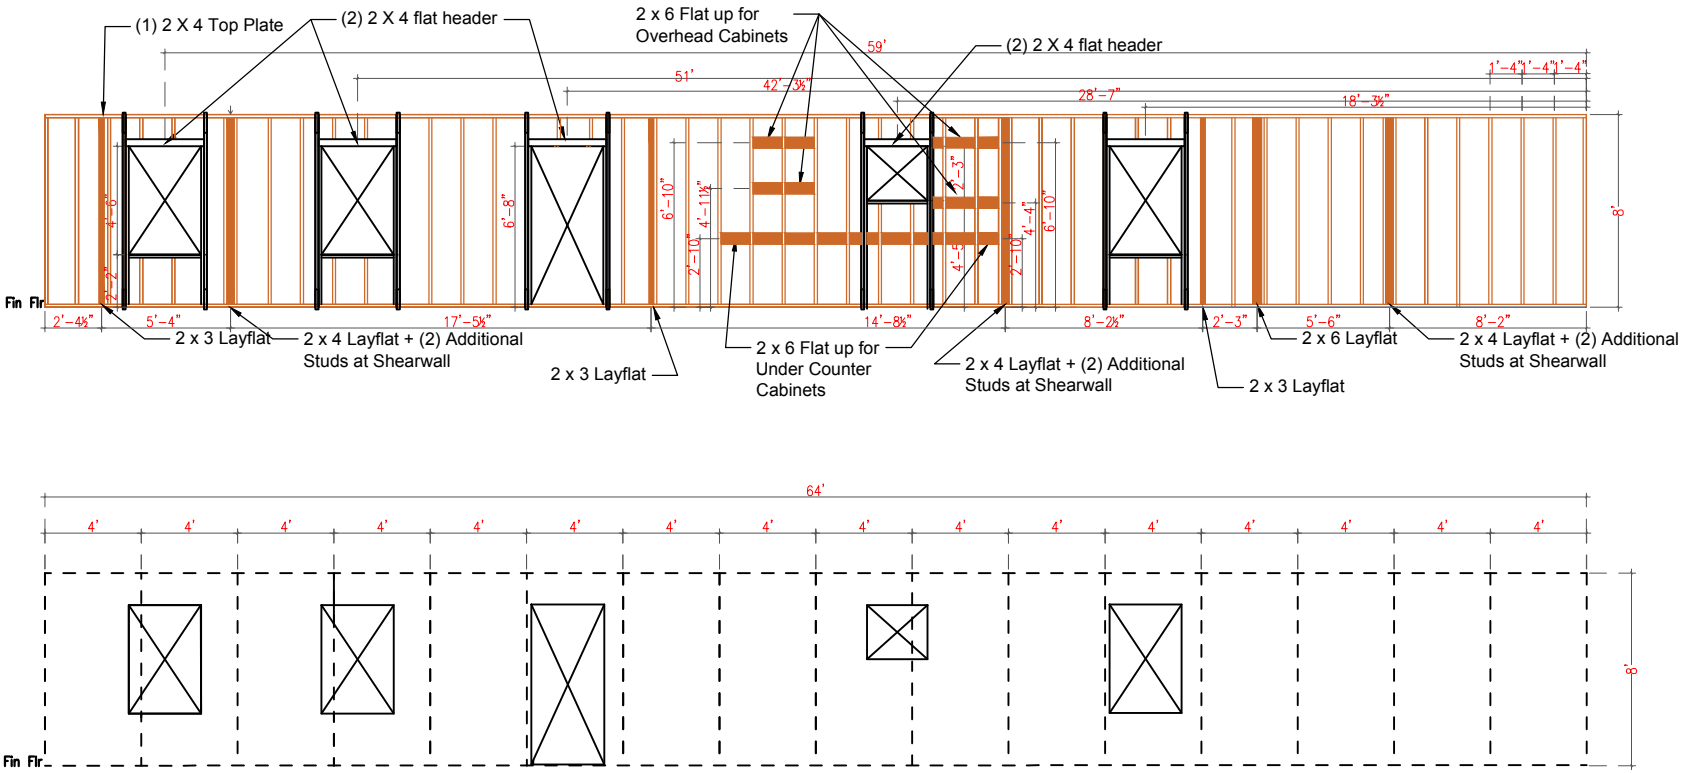

STUD PLACEMENT AND SHEATHING ELEVATIONS

Scale: 1/8" = 1'-0"

REVISIONS							
REVISED 11/10/2016	Manufactured Housing Units	DRAWING TITLE: LEFT SIDEWALL	DRAWN BY:	RS	DATE:	11/02/2016	DRAWING NO.
	Federal Emergency Management Agency	UNIT TYPE: 3 BEDROOM UNIT	APPROVED BY:		SCALE:	1/8'=1'-0"	6 OF

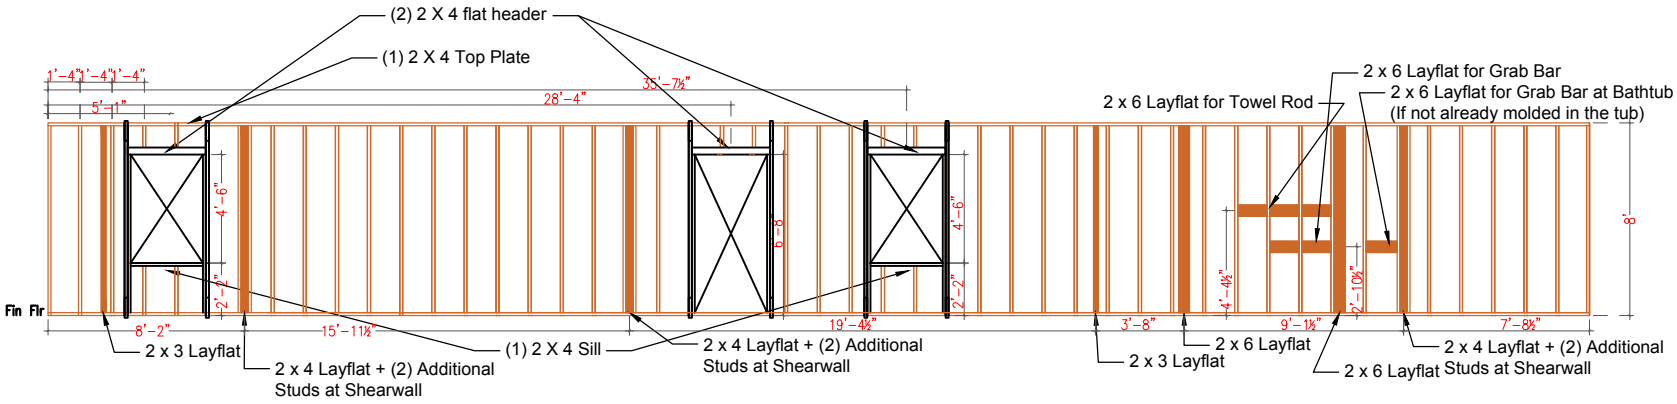

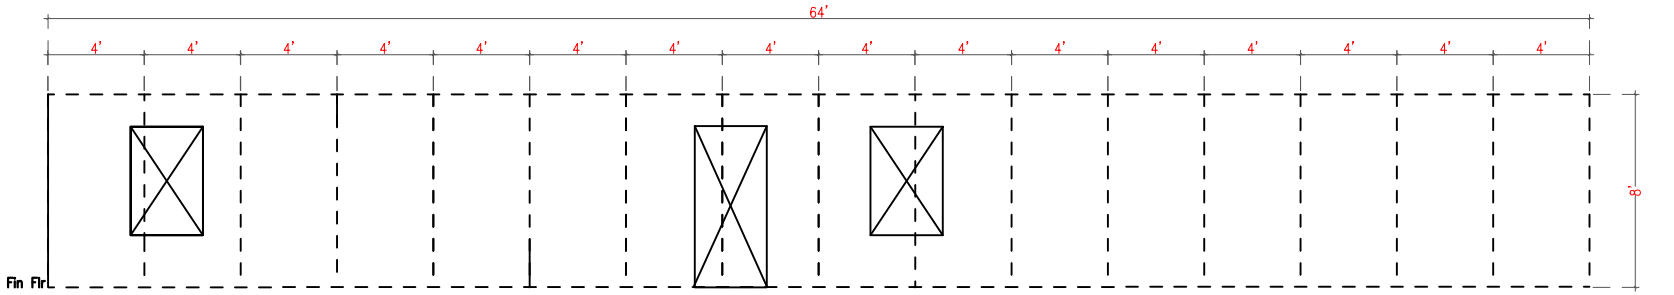

STUD PLACEMENT AND SHEATHING ELEVATIONS

Scale: 3/16" = 1'-0"

REVISIONS								
REVISED 11/10/2016	Manufactured Housing Units	DRAWING TITLE: RIGHT SIDEWALL	DRAWN BY:	RS	DATE:	11/02/2016	DRAWING NO.
	Federal Emergency Management Agency	UNIT TYPE: 3 BEDROOM UNIT	APPROVED BY:		SCALE:	1/8"'=1'-0"	7 OF

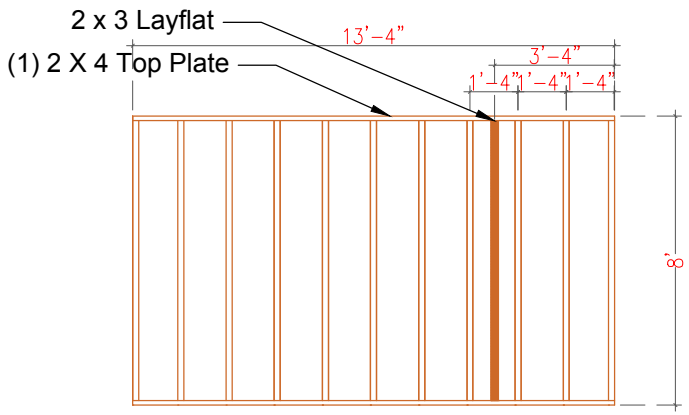

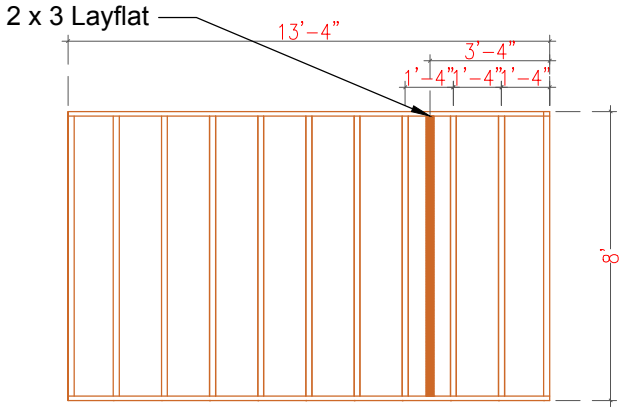

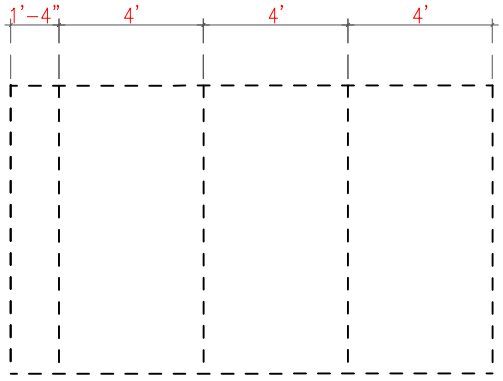

FRONT WALL

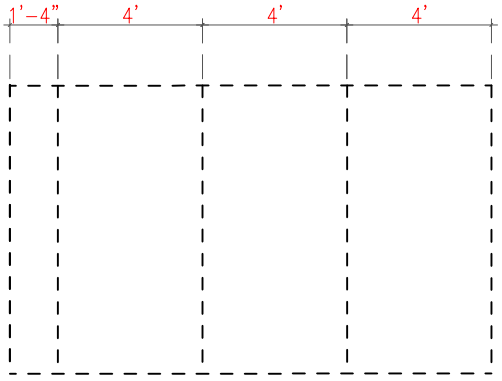

REAR WALL

STUD PLACEMENT AND SHEATHING ELEVATIONS

Scale: 3/16" = 1'-0"

REVISIONS	Manufactured Housing Units	DRAWING TITLE: ENDWALLS	DRAWN BY:	RS	DATE:	11/07/2016	DRAWING NO.
	Federal Emergency Management Agency	UNIT TYPE: 3 BEDROOM UNIT	APPROVED BY:		SCALE:	3/16"=1'-0"	8 OF

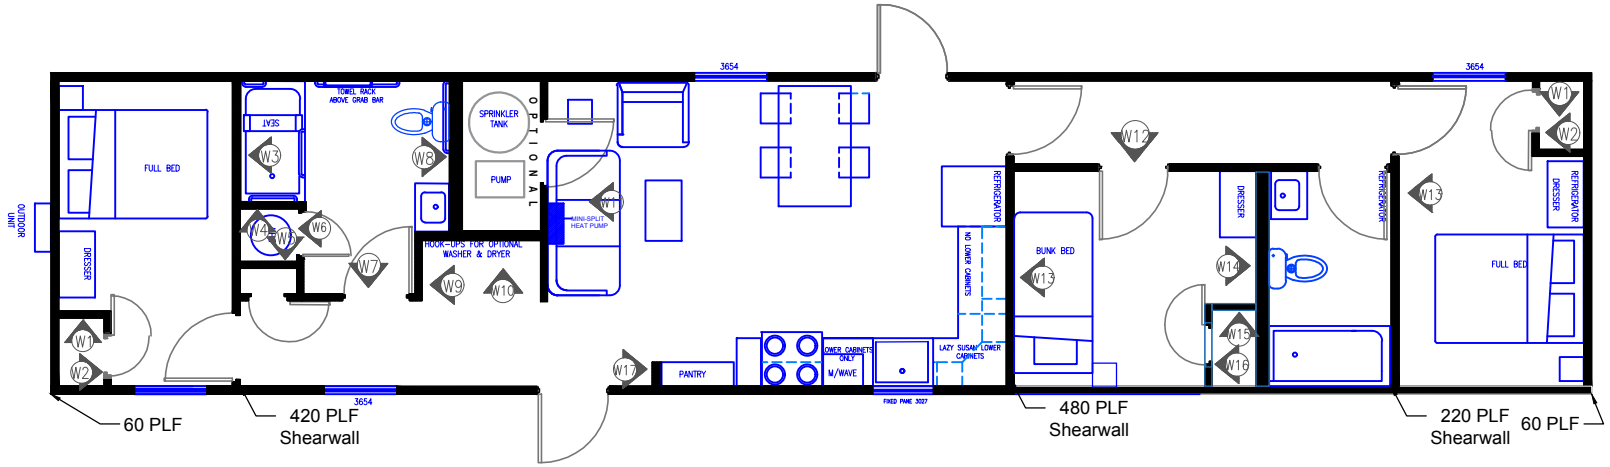

3 BEDROOM FLOOR PLAN

Scale: 1/8" = 1'-0"

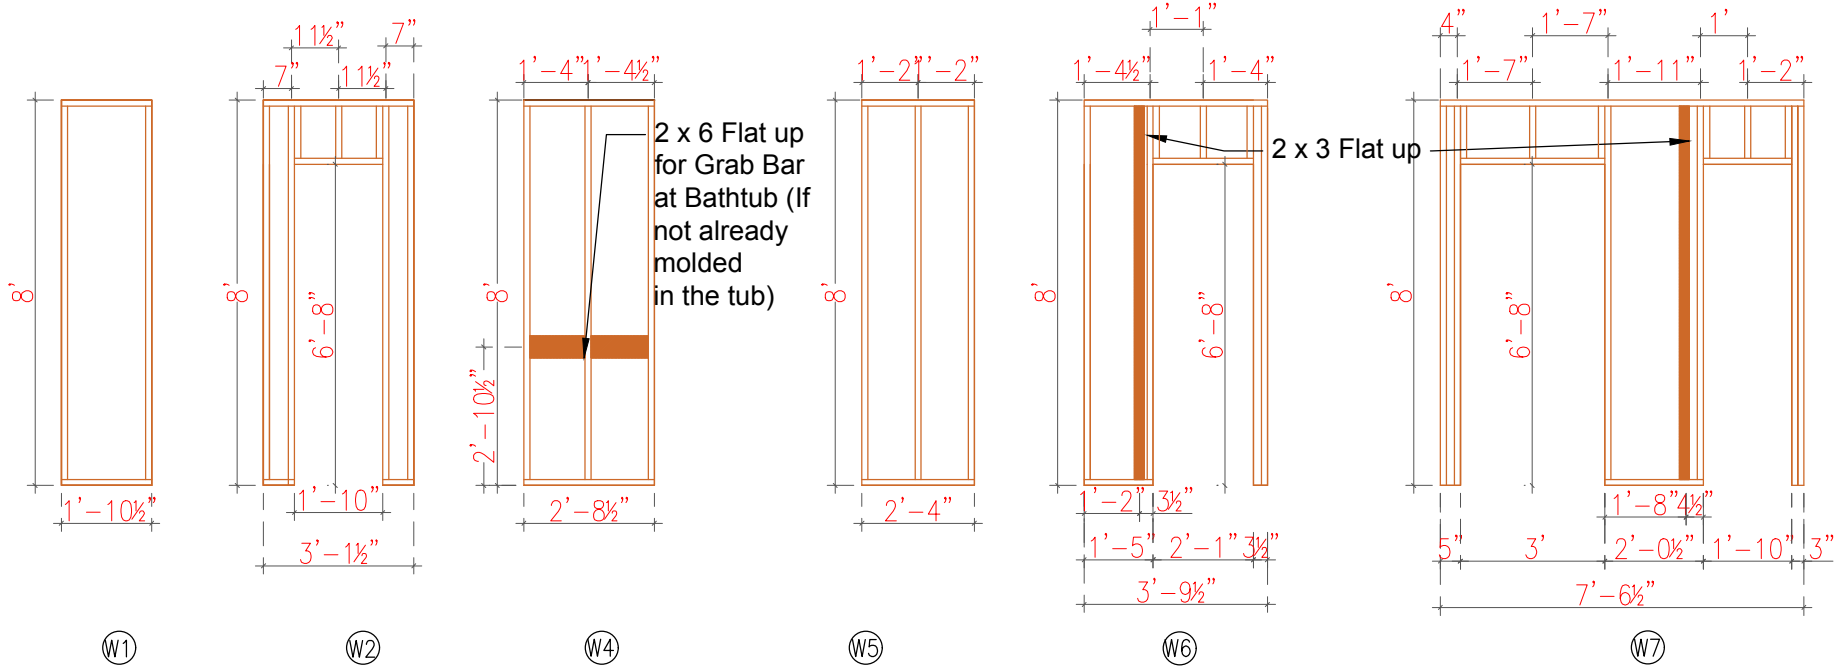

REVISIONS	Manufactured Housing Units	DRAWING TITLE: INTERIOR PARTITION WALLS	DRAWN BY: RS	DATE: 11/07/2016	DRAWING NO.
	Federal Emergency Management Agency	UNIT TYPE: 3 BEDROOM UNIT	APPROVED BY:	SCALE: 1/4'=1'-0"	9 OF

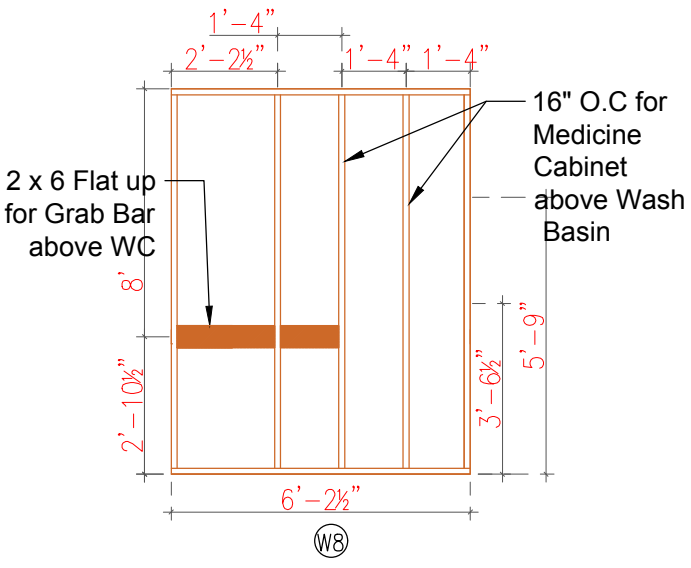

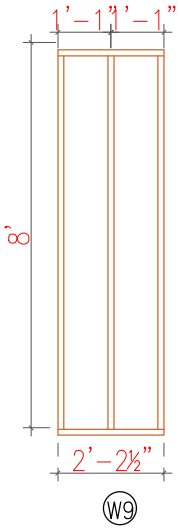

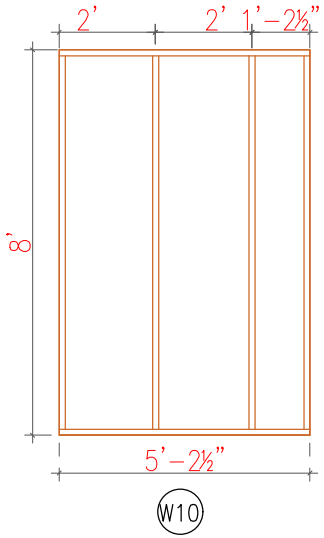

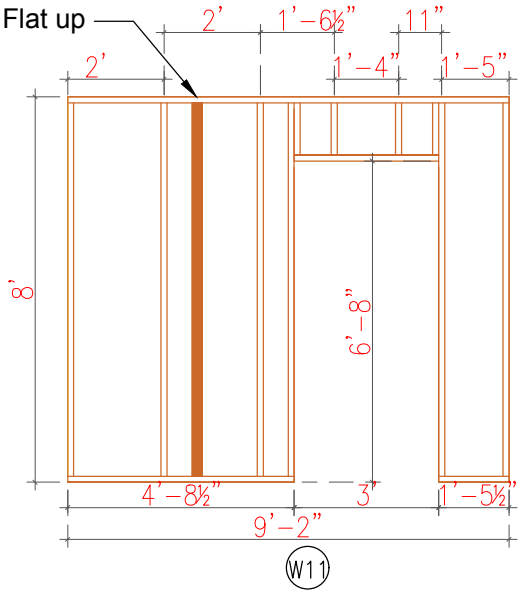

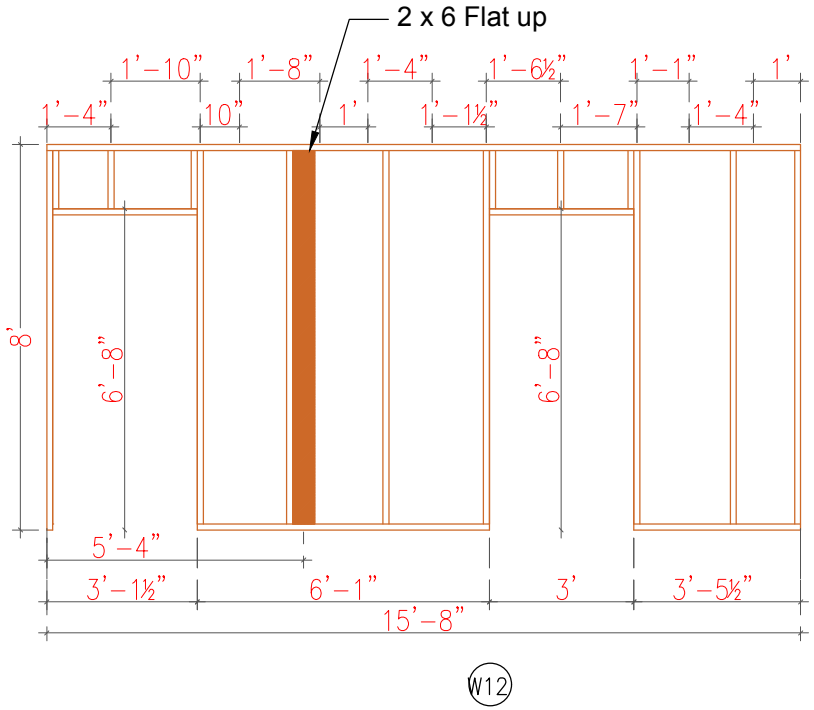

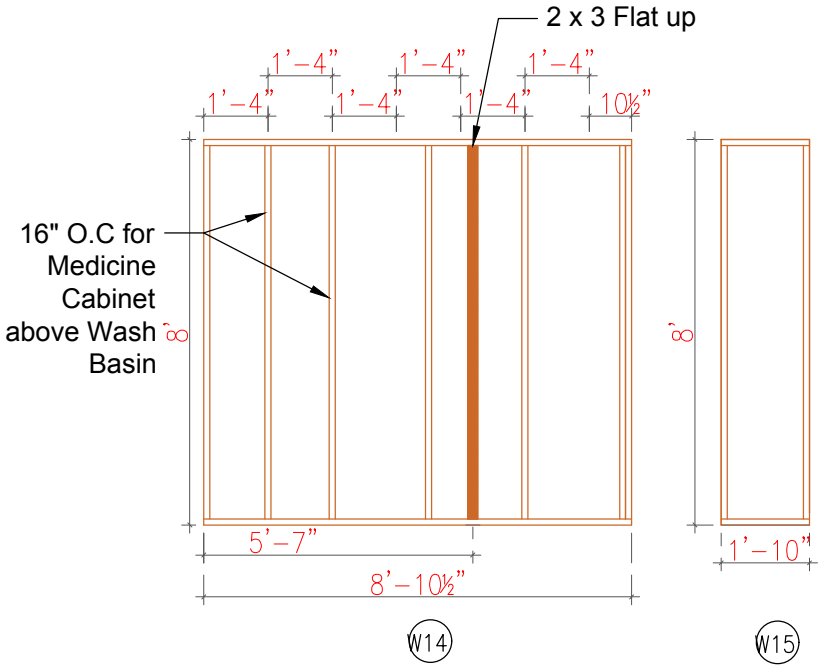

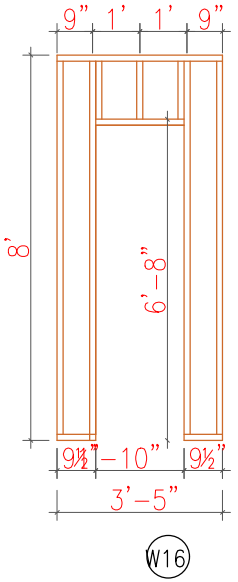

REVISIONS	Manufactured Housing Units	DRAWING TITLE: INTERIOR PARTITION WALLS	DRAWN BY: RS	DATE: 11/07/2016	DRAWING NO.
	Federal Emergency Management Agency	UNIT TYPE: 3 BEDROOM UNIT	APPROVED BY:	SCALE: 1/4'=1'-0"	10 OF

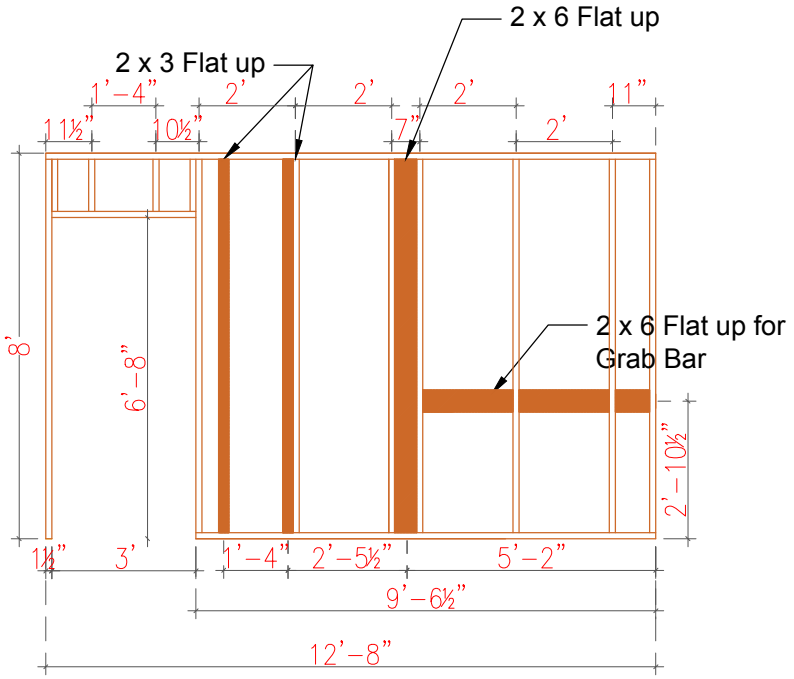

W3

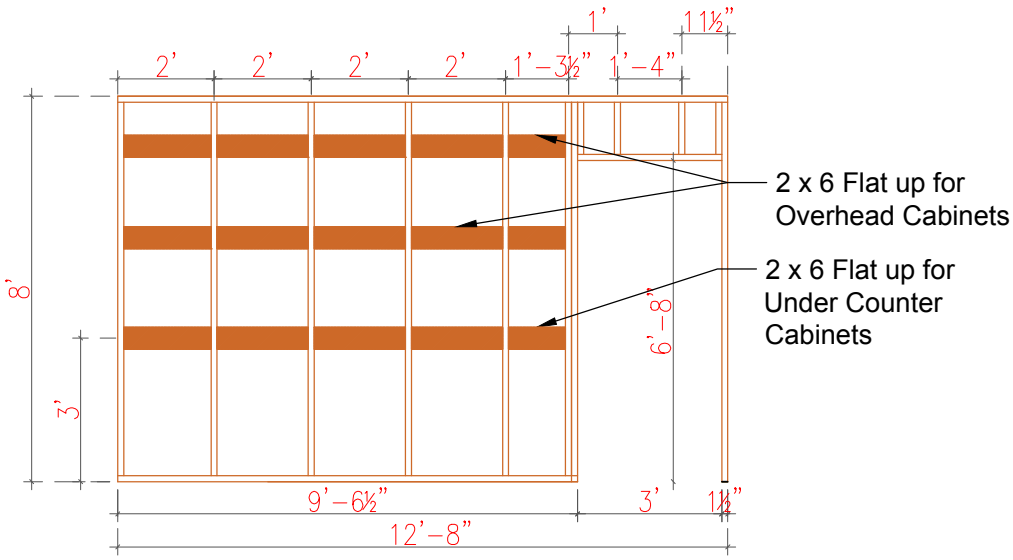

W12

REVISIONS	Manufactured Housing Units	DRAWING TITLE: INTERIOR SHEAR WALLS	DRAWN BY:	RS	DATE:	11/07/2016	DRAWING NO.
	Federal Emergency Management Agency	UNIT TYPE: 3 BEDROOM UNIT	APPROVED BY:		SCALE:	1/4'=1'-0"	11 OF

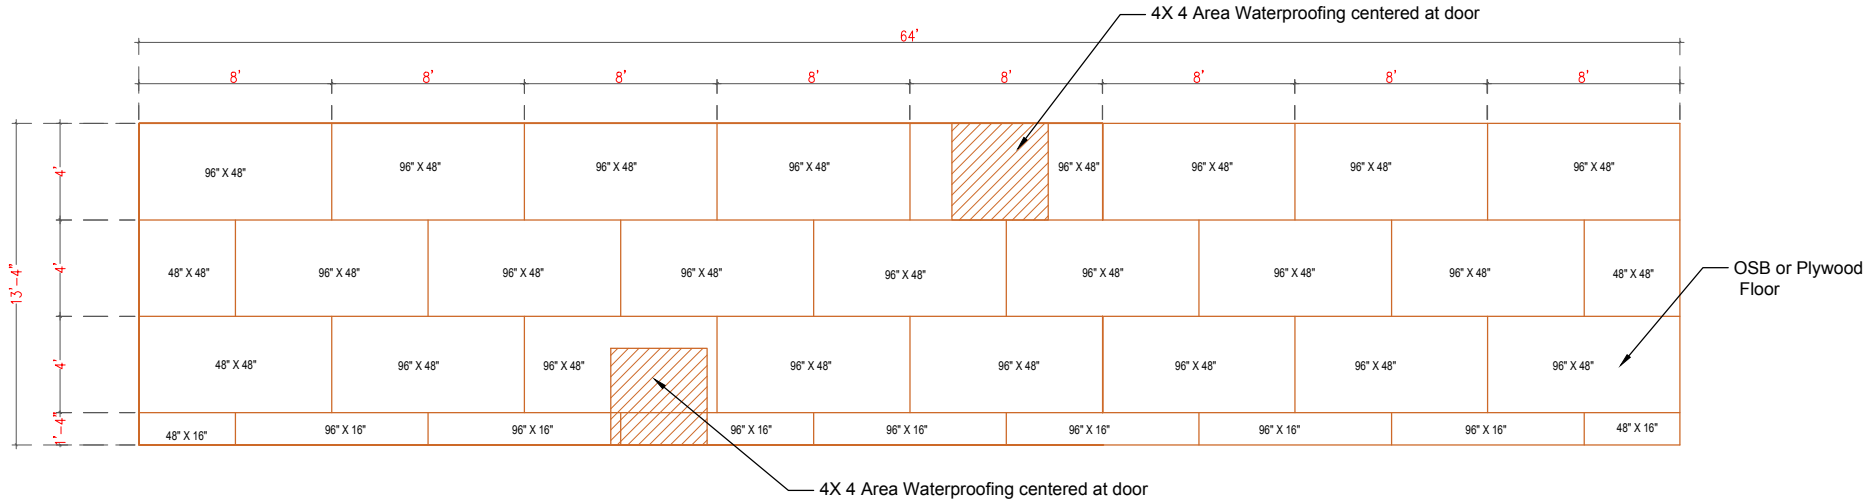

REVISIONS							
REVISED 11/10/2016	Manufactured Housing Units	DRAWING TITLE: DECKING PLAN	DRAWN BY:	RS	DATE:	11/02/2016	DRAWING NO.
	Federal Emergency Management Agency	UNIT TYPE: 3 BEDROOM UNIT	APPROVED BY:		SCALE:	1/8'=1'-0"	12 OF

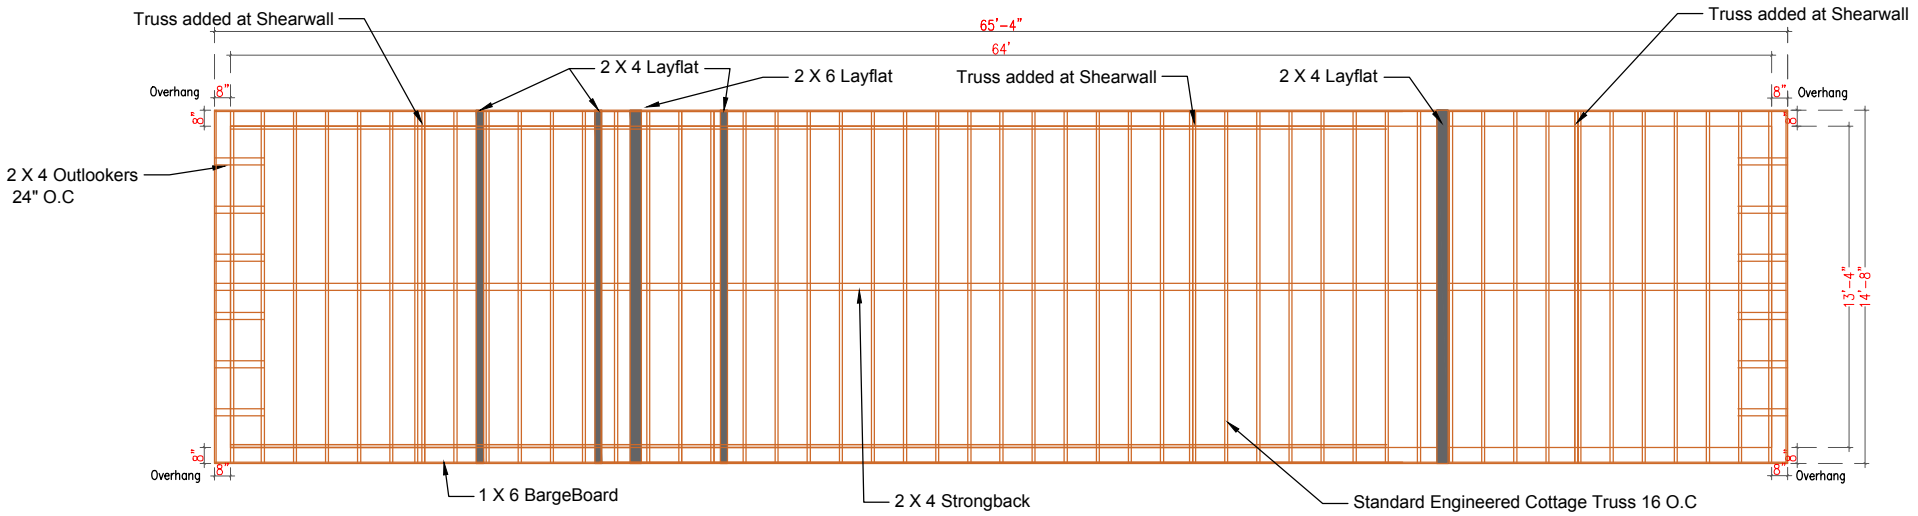

ROOF FRAMING

Scale: 1/8" = 1'-0"

REVISIONS REVISED 11/10/2016 As per feedback given in our call on 11/01/2016 (Outlookers, Layflats and additional trusses)	Manufactured Housing Units Federal Emergency Management Agency	DRAWING TITLE: ROOF FRAMING PLAN	DRAWN BY:	RS	DATE:	11/02/2016	DRAWING NO.
		UNIT TYPE: 3 BEDROOM UNIT	APPROVED BY:		SCALE:	1/8'=1'-0"	13 OF

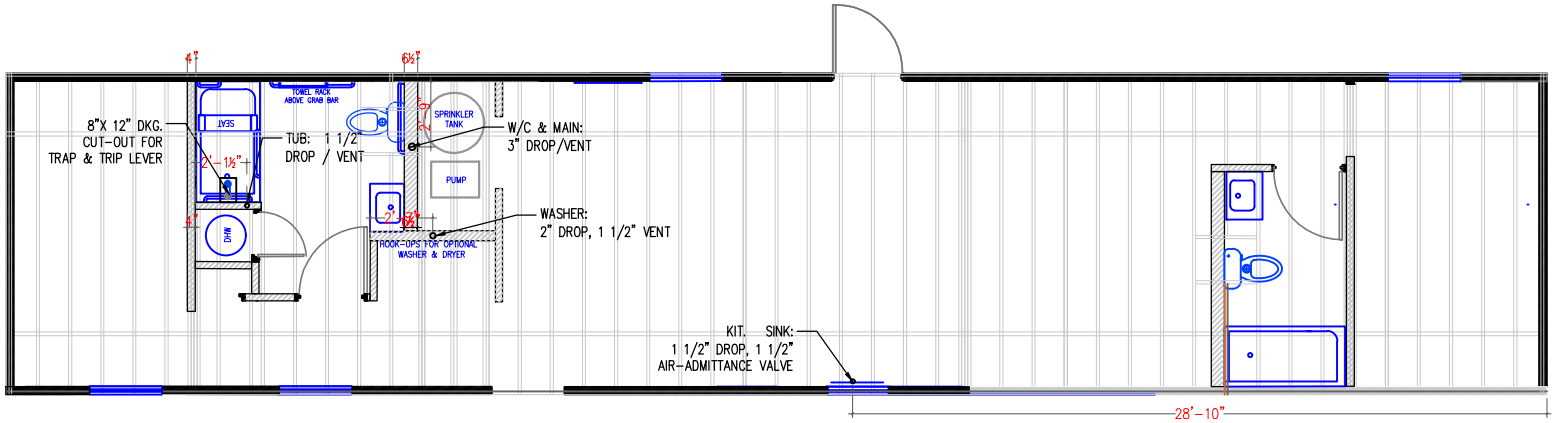

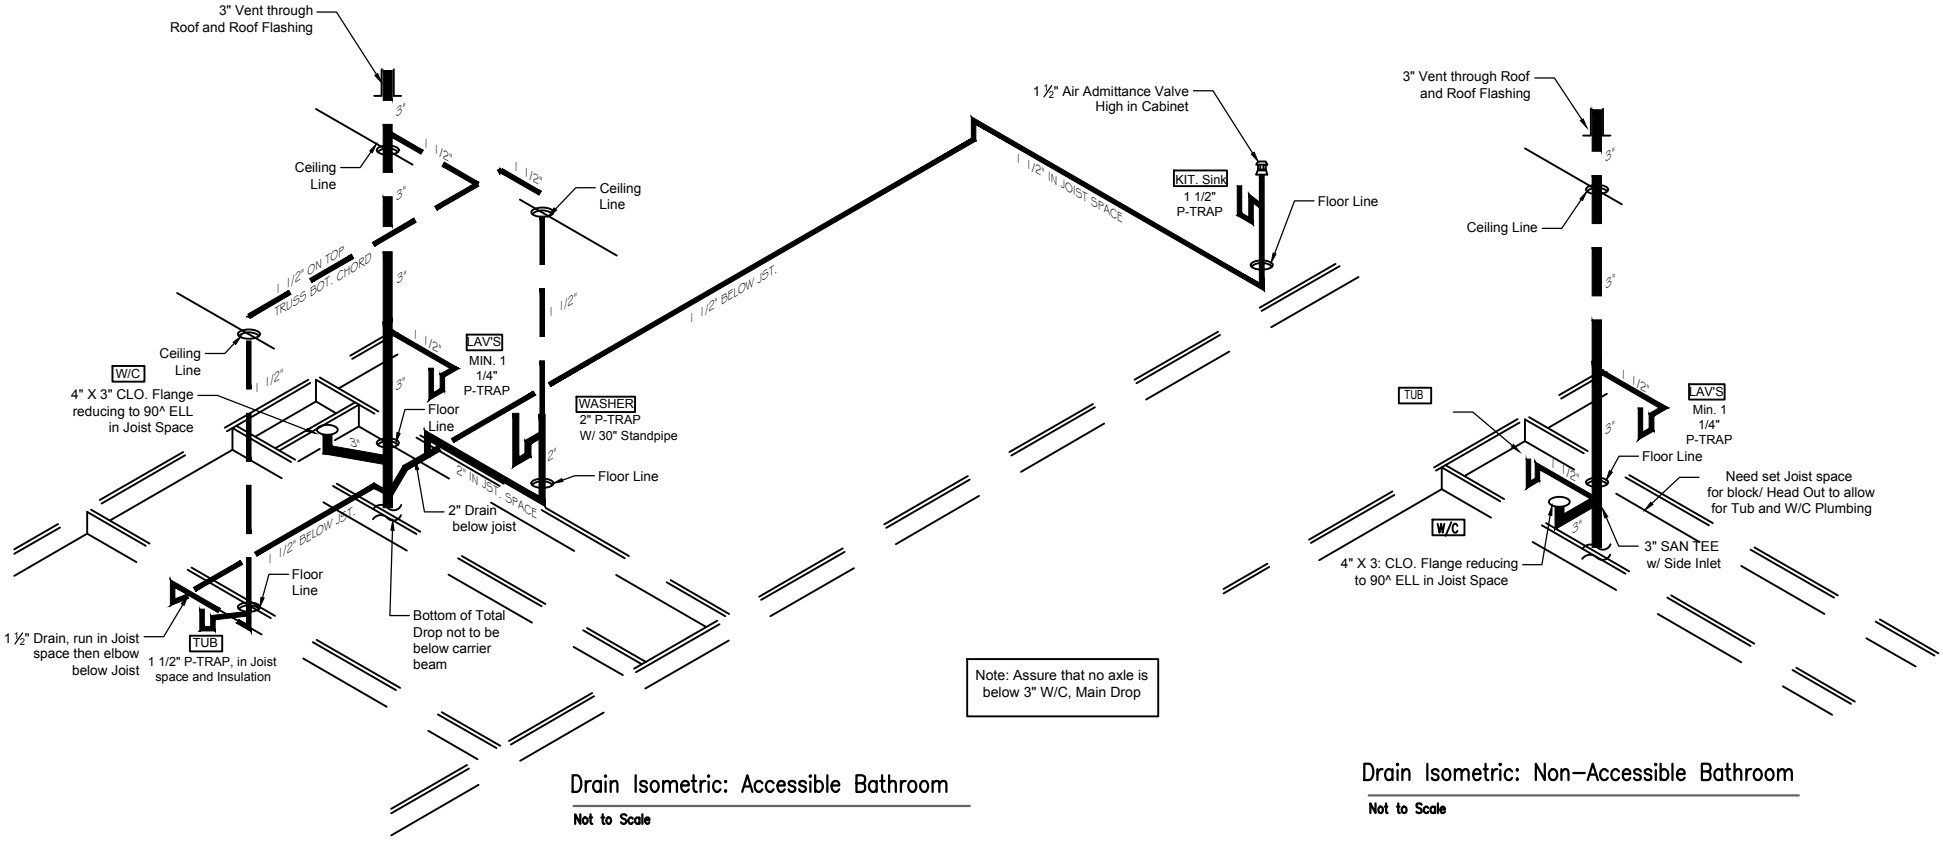

Drain Isometric: Accessible Bathroom

Not to Scale

Drain Isometric: Non-Accessible Bathroom

Not to Scale

REVISIONS	Manufactured Housing Units	DRAWING TITLE: PLUMBING PLAN	DRAWN BY:	RS	DATE:	11/08/2016	DRAWING NO.
	Federal Emergency Management Agency	UNIT TYPE: 3 BEDROOM UNIT	APPROVED BY:		SCALE:	NTS	14 OF