Universal Floorplan Design for FEMA Disaster-Relief Housing

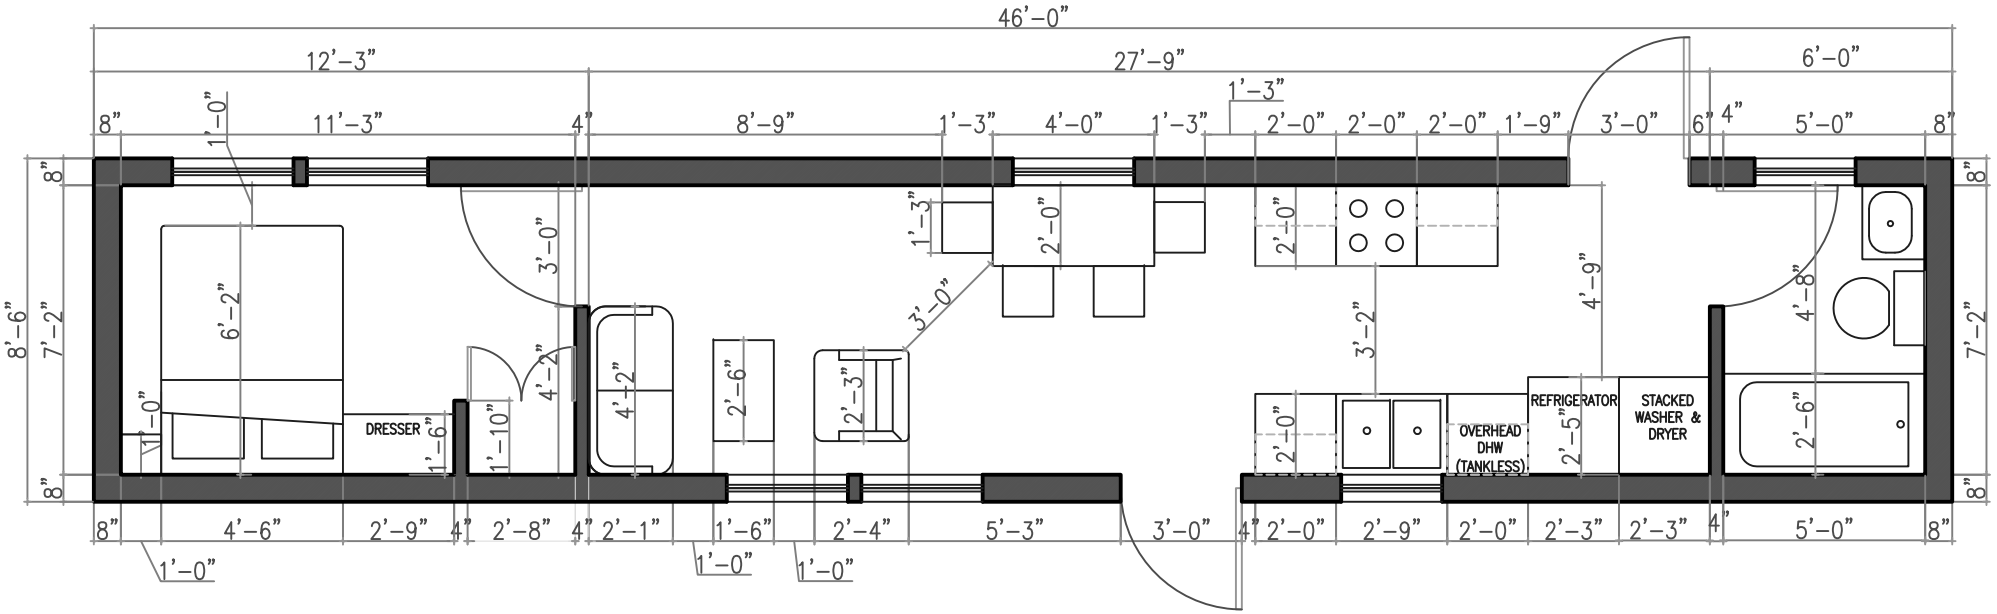

EXPRESS UNIT (NON-UFAS) - SCHEMATIC LAYOUT
PLAN A

12/15/2015